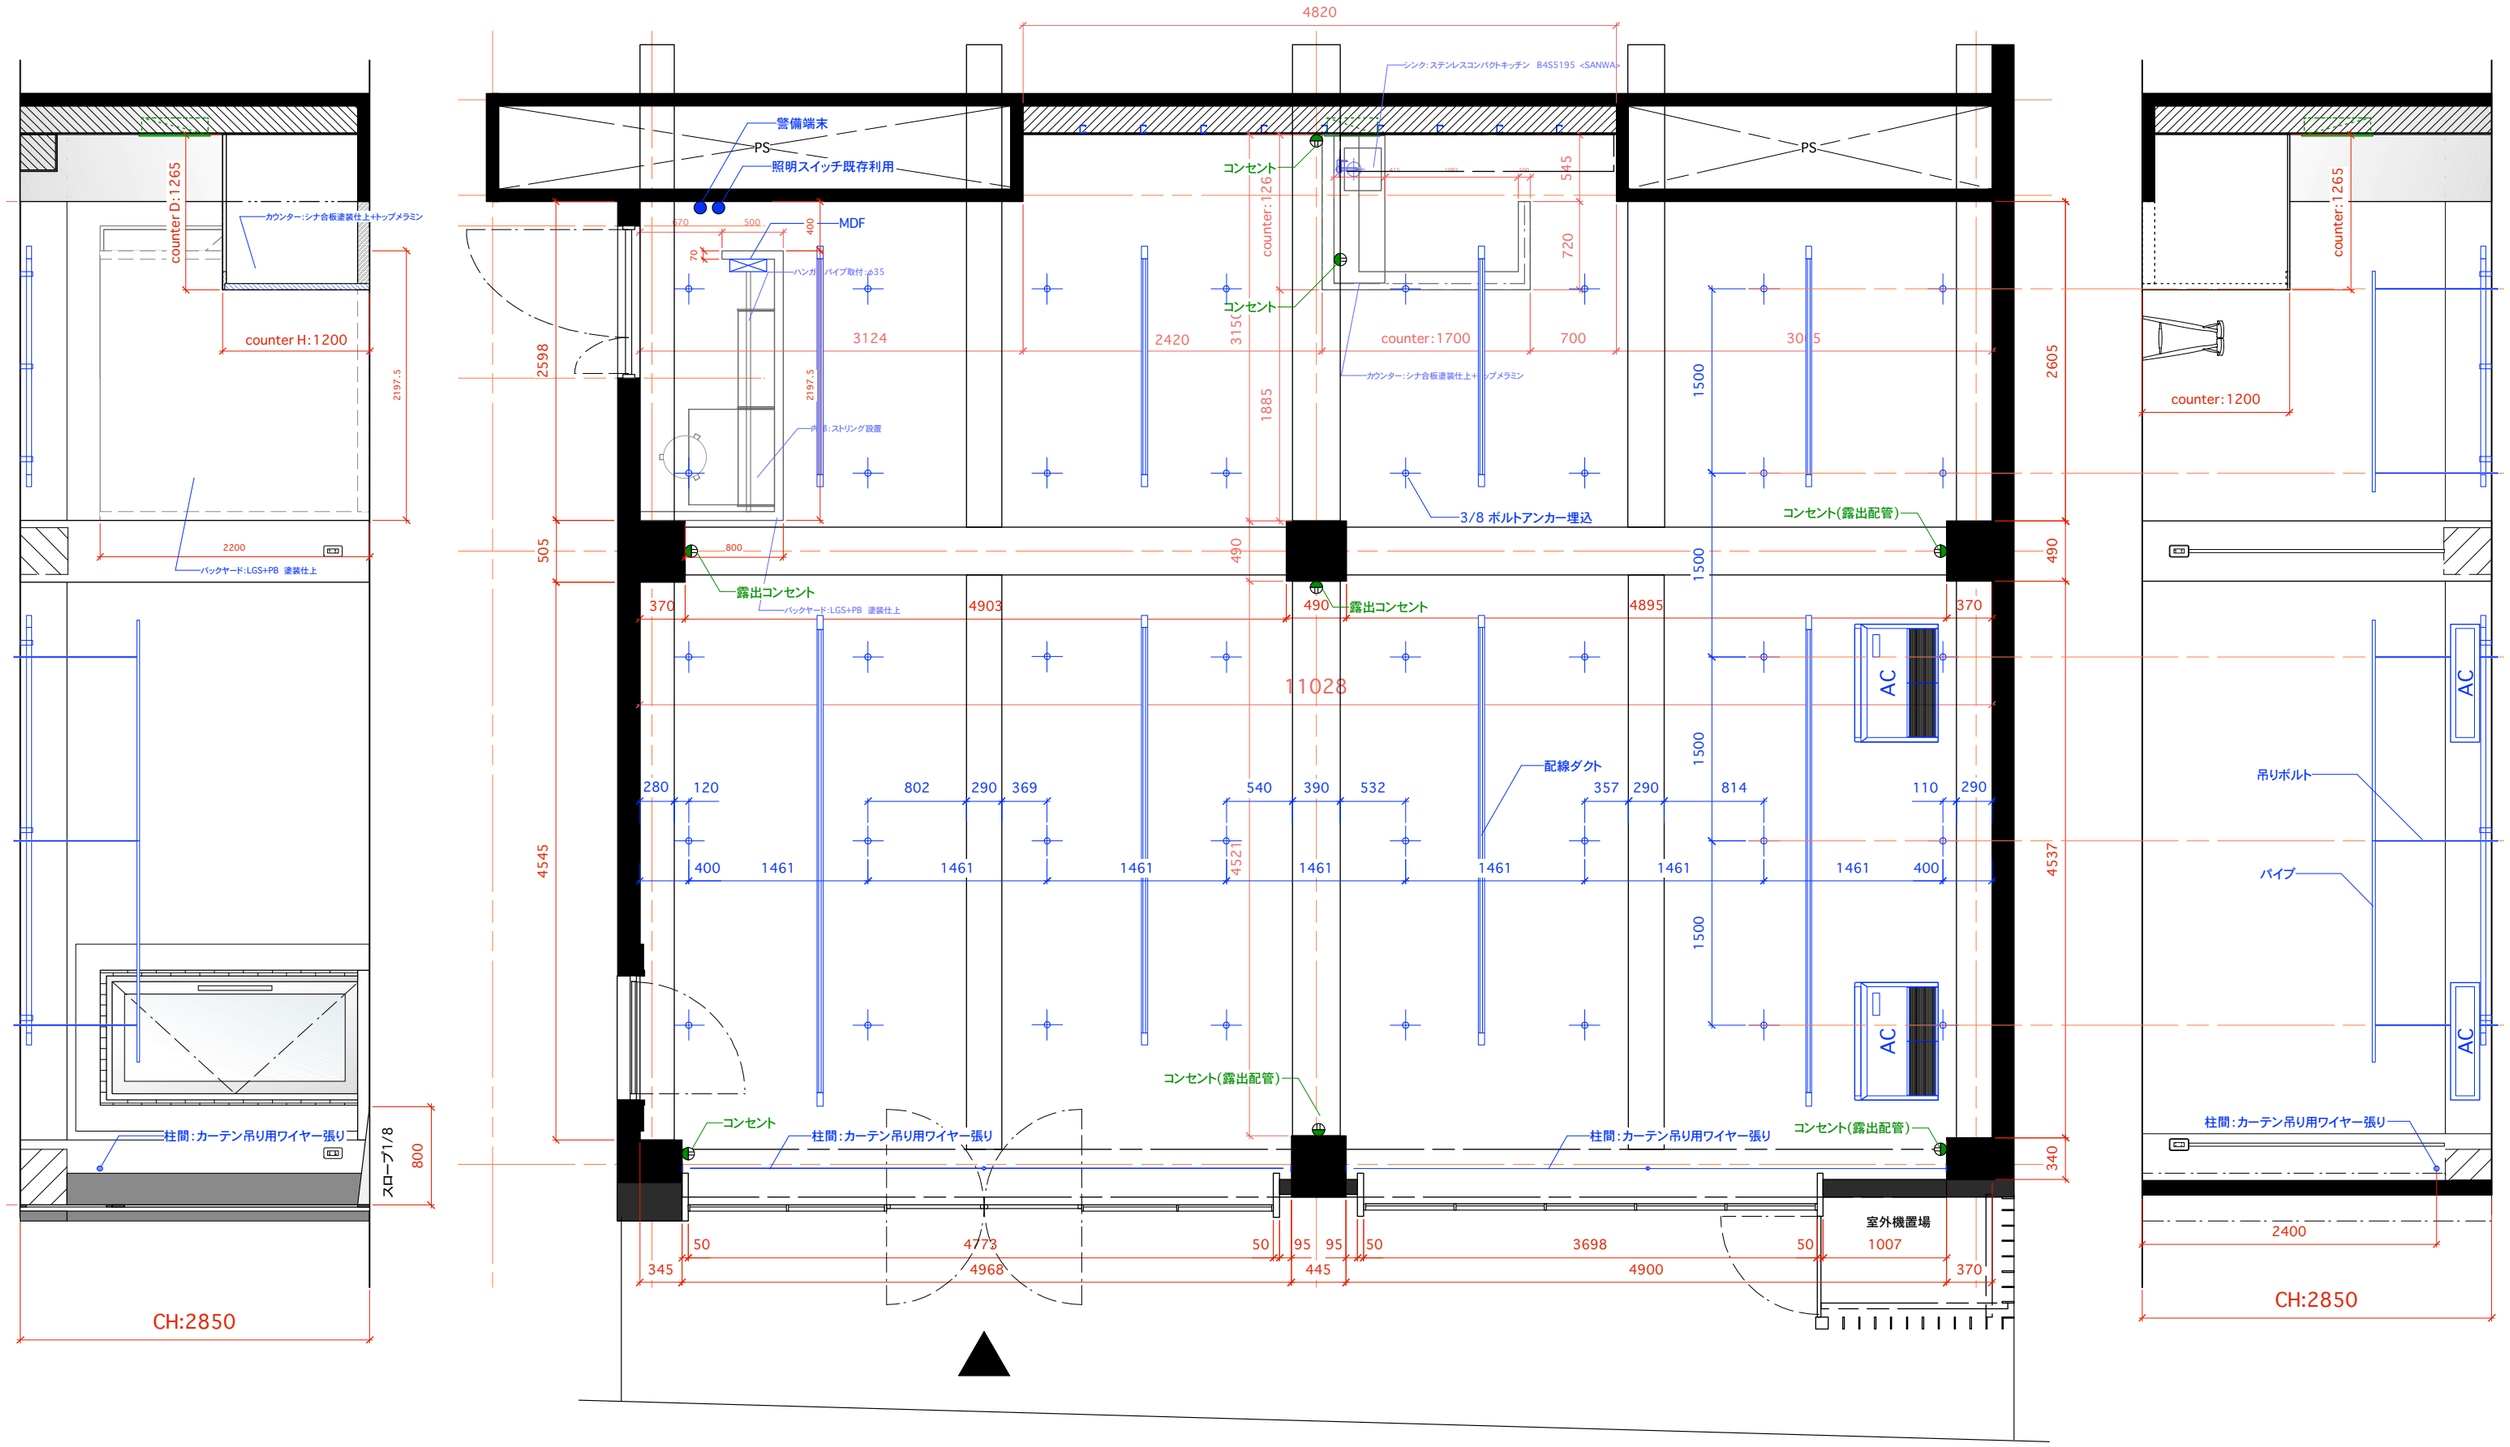

天井伏図・左右展開図 1/50

Light Box Gallery

TITLE 天井伏図

DRAWN BY T.Miyanaga SCALE 1/ 50 DATE 2019.4.01

LIGHT BOX GALLERY

ALL DESIGNS ARE THE PROPERTY OF "SEMPRE DESIGN" AND CANNOT BE USED WITHOUT THEIR WRITTEN PERMISSION